FilmL.A., Inc.
6255 W Sunset Blvd, 12th Floor
Hollywood, CA 90028
t: (213)977-8600 - f: (213)977-8601
www.filmla.com

Summary Information

Permit No: F00157158-B **Type of Permit:** FILMING **Release Date:** 10/09/2019

Production Company	NETFLIX PRODUCTIONS, LLC
Insured Company Name	NETFLIX PRODUCTIONS, LLC
Contact Phone No. 1	323-960-3457
Contact Phone No. 2	
Fax	
Address	5808 W. SUNSET BLVD LOS ANGELES, California 90028
Production Title	BLACK EXCELLENCE EP. 106
Type of Production	TV Webisode/Mobisode/Podcast

Producer	Mychelle Deschamps
Director	Kenya Barris Ken Kwapis
1st AD	Adam Feil
Production Manager	Eric Olsen
FilmL.A. Coordinator	Philip Ujlaki
Location Manager	JESSE COLE
Primary Phone	Mobile - 310-266-6905
Secondary Phone	
Location Assistant	N/A N/A
Primary Phone	Mobile - 000-000-0000
Secondary Phone	

Fees

Posting 300	$69.00
Posting 1500	$690.00
Notification Charge	$346.00
FILMLA NON-REFUNDABLE FILM PERMIT RIDER FEE	$111.00

Total Permit Fee $1,216.00

Number of Locations 2

NOT A PERMIT

FilmL.A., Inc.
6255 W Sunset Blvd, 12th Floor
Hollywood, CA 90028
t: (213)977-8600 - f: (213)977-8601
www.filmla.com

Summary Information — Location

Permit Number F00157158-B
Production Company NETFLIX PRODUCTIONS, LLC
Insured Company NETFLIX PRODUCTIONS, LLC
Production Title BLACK EXCELLENCE EP. 106

Location Manager JESSE COLE
Primary Phone Mobile - 310-266-6905
Secondary Phone

Location Address 959 Seward St, Los Angeles, CA, 90038
Location Type Office Building
Prep Dates 10/9/2019 - 10/9/2019 13:00 - 14:00 1 day
Film Dates 10/10/2019 - 10/10/2019 14:00 - 17:00 1 day
Strike Dates 10/11/2019 - 10/11/2019 17:00 - 19:00
Open or Closed to the Public Closed
Generic Conditions **THE CONSUMPTION OF ALCOHOLIC BEVERAGES AND THE USE OF DRUGS, INCLUDING MARIJUANA, ON LOCATION BY ANY CAST, CREW, OR INVITED GUESTS IS STRICTLY PROHIBITED.**
*LA CITY AND/OR LA COUNTY FIRE CHECKLIST ATTACHED TO FINAL PERMIT. THE PERMITTEE IS RESPONSIBLE FOR COMPLETING CHECKLIST PRIOR TO FILMING ACTIVITY AT THIS LOCATION. NON COMPLIANCE MAY RESULT IN ASSIGNMENT OF A FIRE OFFICER.
Equipment staging and vehicles may park on one side of the street only.
Must Maintain 5' Clearance on Sidewalks/Walkways
Must maintain local/emergency access
No cast or crew parking on area streets
No interference with vehicular or pedestrian traffic

Equipment on Location

Type	Quantity
10 Ton Truck	2
5 Ton Truck	2
Cast/Crew vehicles	60
Cube Trucks	2
Generator	1
Honey Wagons	1
Motor Homes	2

Personnel on Location

Type	Quantity
Cast	2
Crew	55
Extras	10
Spot Check	1

Filming Activities Equipment on property; Handheld equipment; Interior Dialogue; Interior models against scenery; Interior motion without sound; GENRATOR ON TERRACE;;

Jurisdiction **Political:** Los Angeles City - Council District 04 **Police:** Los Angeles Police Department **Fire:** Los Angeles City

Thomas Guide **Page:** 593 **Grid:** E6

Approvals LOS ANGELES CITY POLICE DEPARTMENT Irene Martinez

Coordinator Note SPOT CHECK APPROVED FOR FILMING PER INSP. HUDSON

Coordinator Note RIDER B - RELEASES 959 SEAWARD

Parking
Base Camp Location Type : Other Location — 5300 Melrose Ave, Los Angeles, CA, 90004
Crew Parking Location Type : Other Location — 5300 Melrose Ave, Los Angeles, CA, 90004

Posting "No Parking" signs W/S SEWARD ST., ROMAINE ST. - BARTON AVE. (FOR PICTURE AND TRUCKS)

Approximate Footage 0 - 300 **Log Number** 258132

Date(s) 10/10/2019 to 10/10/2019 **Time(s)** 13:00 to 22:00

NOT A PERMIT

FilmL.A., Inc.
6255 W Sunset Blvd, 12th Floor
Hollywood, CA 90028
t: (213)977-8600 - f: (213)977-8601
www.filmla.com

Summary Information — Location

Permit Number F00157158-B
Production Company NETFLIX PRODUCTIONS, LLC
Insured Company NETFLIX PRODUCTIONS, LLC
Production Title BLACK EXCELLENCE EP. 106

Location Manager JESSE COLE
Primary Phone Mobile - 310-266-6905
Secondary Phone

This location has been CANCELED

Location Address 16033 Valley Vista Blvd, Los Angeles, CA, 91436
Location Type Private Residence
Prep Dates 10/10/2019 - 10/10/2019 07:00 - 19:00 1 day
Film Dates 10/11/2019 - 10/11/2019 07:00 - 22:00 1 day
Strike Dates 10/12/2019 - 10/12/2019 07:00 - 19:00
Open or Closed to the Public Closed

Generic Conditions
THE CONSUMPTION OF ALCOHOLIC BEVERAGES AND THE USE OF DRUGS, INCLUDING MARIJUANA, ON LOCATION BY ANY CAST, CREW, OR INVITED GUESTS IS STRICTLY PROHIBITED.
*Certain service and personnel fees required by jurisdictional agencies are not collected by FilmL.A. Any such fees must be paid directly to the appropriate agency, and a separate invoice will be provided to the permittee.
All vehicles must be parked on private property
Community Survey Obtained
Must Maintain 5' Clearance on Sidewalks/Walkways
Must maintain local/emergency access
No cast or crew parking on area streets
No interference with vehicular or pedestrian traffic
Number of uniformed officers listed on the permit is a minimum requirement. Permittee remains responsible for deploying a sufficient number of uniformed officers to provide traffic and crowd control to ensure the safety of the film crew and the public.
Traffic control must be done in accordance w/MUTCD
Traffic Officers Required
Uniformed officers shall have a copy of the film permit in their possession and are required to confirm that all traffic control signage devices are in place.

Please see attached documents
NETFLIX AA 2019.pdf
Woodley Ave (closure) btwn Valley Vista Blvd south to end - Netflix (10-10-19 to 10-13-19) (002).pdf

Equipment on Location

Type	Quantity
10 Ton Truck	2
5 Ton Truck	2
Cast/Crew vehicles	60
Catering Truck	1
Cube Trucks	2
Generator	1
Honey Wagons	1
Motor Homes	2
Picture vehicles	1
Stakebed	3

Personnel on Location

Type	Quantity
Cast	8
Crew	60
Extras	15
Off-Duty/Retired LAPD Officer(s)	2

NOT A PERMIT

FilmL.A., Inc.
6255 W Sunset Blvd, 12th Floor
Hollywood, CA 90028
t: (213)977-8600 - f: (213)977-8601
www.filmla.com

Summary Information — Location

Permit Number F00157158-B
Production Company NETFLIX PRODUCTIONS, LLC
Insured Company NETFLIX PRODUCTIONS, LLC
Production Title BLACK EXCELLENCE EP. 106

Location Manager JESSE COLE
Primary Phone Mobile - 310-266-6905
Secondary Phone

Trucks

Filming Activities Equipment on property; Equipment on sidewalk only.; Exterior establishing shots; Exterior models against scenery; Interior and exterior dialogue; Interior and exterior motion without sound; Interior models against scenery; Intermittent traffic control - 2 minutes standard; PLEASE NOTE- FOR THE FULL CLOSURE, LOCAL ACCESS WILL BE ALLOWED AT ALL TIMES; TRUCKS PARKED OVERNIGHT IN POSTING;; CANCEL THIS LOCATION PLEASE. NO LONGER FILMING HERE ON FRIDAY.;

Jurisdiction **Political:** Los Angeles City - Council District 05 **Police:** Los Angeles Police **Fire:** Los Angeles City Department

Thomas Guide **Page:** 561 **Grid:** F4

Approvals

LOS ANGELES CITY POLICE DEPARTMENT	Gabriel Martinez
FILML.A. CLOSURES	Joshua Mingo
LOS ANGELES CITY DEPARTMENT OF PUBLIC WORKS	LaMeisha Candler
FILML.A. MONITORS	Adam Meyer Approver

Parking

Base Camp
Location Type : Other Location
ENCINO GOLF COURSE
16821 Burbank Blvd,
Encino, CA, 91436

Crew Parking
Location Type : Other Location
ENCINO GOLF COURSE
16821 Burbank Blvd,
Encino, CA, 91436

Parking Notes
PFO REF# 66796

Posting "No Parking" signs B/S WOODLEY AVE., VALLEY VISTA BLVD- SOUTH TO THE END (TRUCKS PARKED OVERNIGHT IN POSTING)

Approximate Footage 1201 - 1500 **Log Number** 257805

Date(s) 10/8/2019 to 10/10/2019 **Time(s)** 00:00 to 00:00

Posting "No Parking" signs B/S WOODLEY AVE., VALLEY VISTA BLVD- SOUTH TO THE END (TRUCKS PARKED OVERNIGHT IN POSTING)

Approximate Footage 1201 - 1500 **Log Number** 258327

Date(s) 10/11/2019 to 10/12/2019 **Time(s)** 07:00 to 22:00

Lane / Full Closure FULL CLOSURE- WOODLEY AVE., VALLEY VISTA BLVD- SOUTH TO THE END (RESIDENTS WILL BE ALLOWED ACCESS, IN AND OUT OF CLOSURE, AT ALL TIMES)

Approximate Footage 0 - 300

Date(s) 10/10/2019 to 10/12/2019 **Time(s)** 07:00 to 22:00

NOT A PERMIT

APPOINTMENT OF FILM THIS PRODUCTION SERVICES, INC. AS AUTHORIZED AGENT AND REPRESENTATIVE

I certify that I am a representative of Netflix Productions LLC ("Principal") and am
Name of "Principal" / Production Company
authorized to enter into binding contractual agreements on Principal's behalf provided Principal has pre-approved such agreements. I further certify that I am authorized by principal to appoint other representatives and agents for Principal and to give such representatives and agents authority to enter into and bind Principal to agreements relating to the issuance and compliance with location film (e.g. theatrical, television, commercial, and other motion picture filming) and still photographic permits, including the permits themselves and any riders to such permits. Acting on the behalf of Principal in my capacity as it's authorized representative, I appoint Film This Production Services, Inc. (a.k.a. Film This) and it's employees and agents ("Film This") as Principal's authorized representatives and agents to apply for and receive location film (e.g. theatrical, television, commercial, and other motion picture filming) and still photographic permits on behalf of Principal through the *FILML.A., INC.* for any city , county or other jurisdiction where *FILML.A., INC.* operates, in accordance with Principal's instructions, to negotiate, discuss, accept, modify, agree to bind the Principal to the terms and conditions of such permits (including any restrictions and/or community guidelines applicable to any such permit) and to execute such permits on behalf of Principal. Principal understands, acknowledges and agrees that it (and/or it's insurer) remains responsible for liable and all obligations imposed by or incidental to any permit or rider issued to Principal signed by an employee or agent of (including any coordinator, runner or messenger used by) Film This. Principal further agrees to comply with the terms and conditions of any such permits and hereby appoints Film This as an authorized representative to facilitate compliance with such terms and conditions following issuance of such permits and to enter into agreements for Principal with respect thereto. Any person, City, agency, entity or organization (including *FILML.A., INC.* and any city, county or other jurisdiction where *FILML.A., INC.* operates) may rely on this appointment and not need obtain any further authorization for any act described herein. An original or faxed copy of this appointment shall be sufficient and may be treated as an original for all purposes. The appointment may be revoked by Principal at anytime in writing delivered to *FILML.A., INC.*, but in any case shall expire one (1) year from the date of execution set forth below.

I declare under penalty of perjury under the laws of the State of California that I am authorized to appoint Film This as an agent for Principal and based on that authority I hereby appoint Film This as Principal's agent as set forth herein.

Dated 9/3/19

By _____
Representative's Signature

Netflix Productions LLC
Name of "Principal" (Production Company)

5300 Melrose Ave.
Principal's Address

Jesse Cole
Print Princpal Representative's Name

Los Angeles, CA 90038
City, State, Zip Code

Location Manager
Representative's Title (i.e. UPM, Loc Mgr)

323-960-3424
Principal's Telephone Number

NOT A PERMIT

Permit #F00157158B

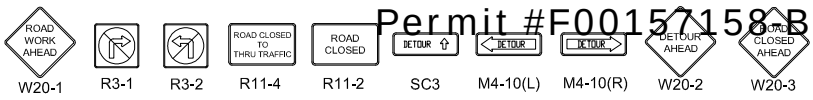

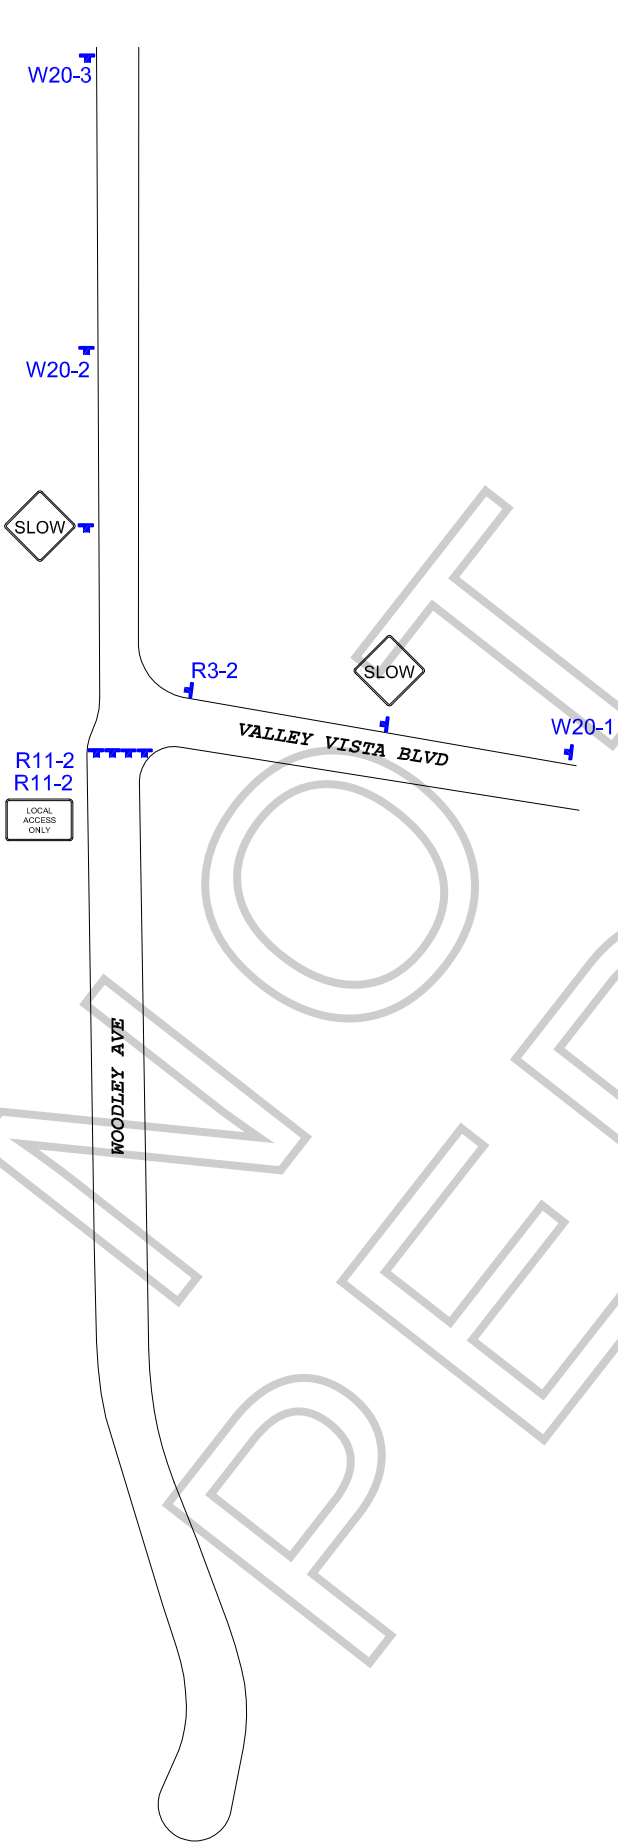

NOT A PERMIT

WORK ZONE TRAFFIC CONTROL PLAN
GENERAL NOTES

1. **DATE/TIME: 10-10-19 THRU 10-13-19 FROM 07:00 HOURS TO 22:00 HOURS.**
2. ALL SIGNING, STRIPING, AND TRAFFIC CONTROL DEVICES SHALL CONFORM TO THE (CURRENT) STATE OF CALIFORNIA DEPARTMENT OF TRANSPORTATION (CALTRANS) STANDARD PLANS AND STANDARD SPECIFICATIONS , CALIFORNIA MUTCD, AND ANY ADDENDUMS THERETO, AND AS SHOWN ON THESE PLANS, SYMBOLS AND ABBREVIATIONS USED ARE SHOWN ON CALTRANS STANDARD PLANS.
3. THERE WILL BE NO INTERFERENCE WITH TRAFFIC SIGNALS OR CROSSWALKS.
4. CONES WILL BE 28" MINIMUM HEIGHT AND HAVE REFLECTORIZED SLEEVES FOR NIGHT WORK.
5. POLICE WILL DIRECT TRAFFIC IF NECESSARY.

TCP FOR: NETFLIX: "BLACK EXCELLENCE"

LOCATION: FULL STREET CLOSURE OF WOODLEY AVE BTWN VALLEY VISTA BLVD SOUTH TO END LOS ANGELES, CALIFORNIA

CONTACT: ELISA SMITH
OFFICE# 213-763-9000
JESSE COLE
PH# 310-266-6905

JCL TRAFFIC SERVICES
(213) 622-9775
C31-CA Lic # 805357

DATE	REVISIONS	DRAFTER: MARIO MENJIVAR
		SCALE: N.T.S.
		FILM LA: TK